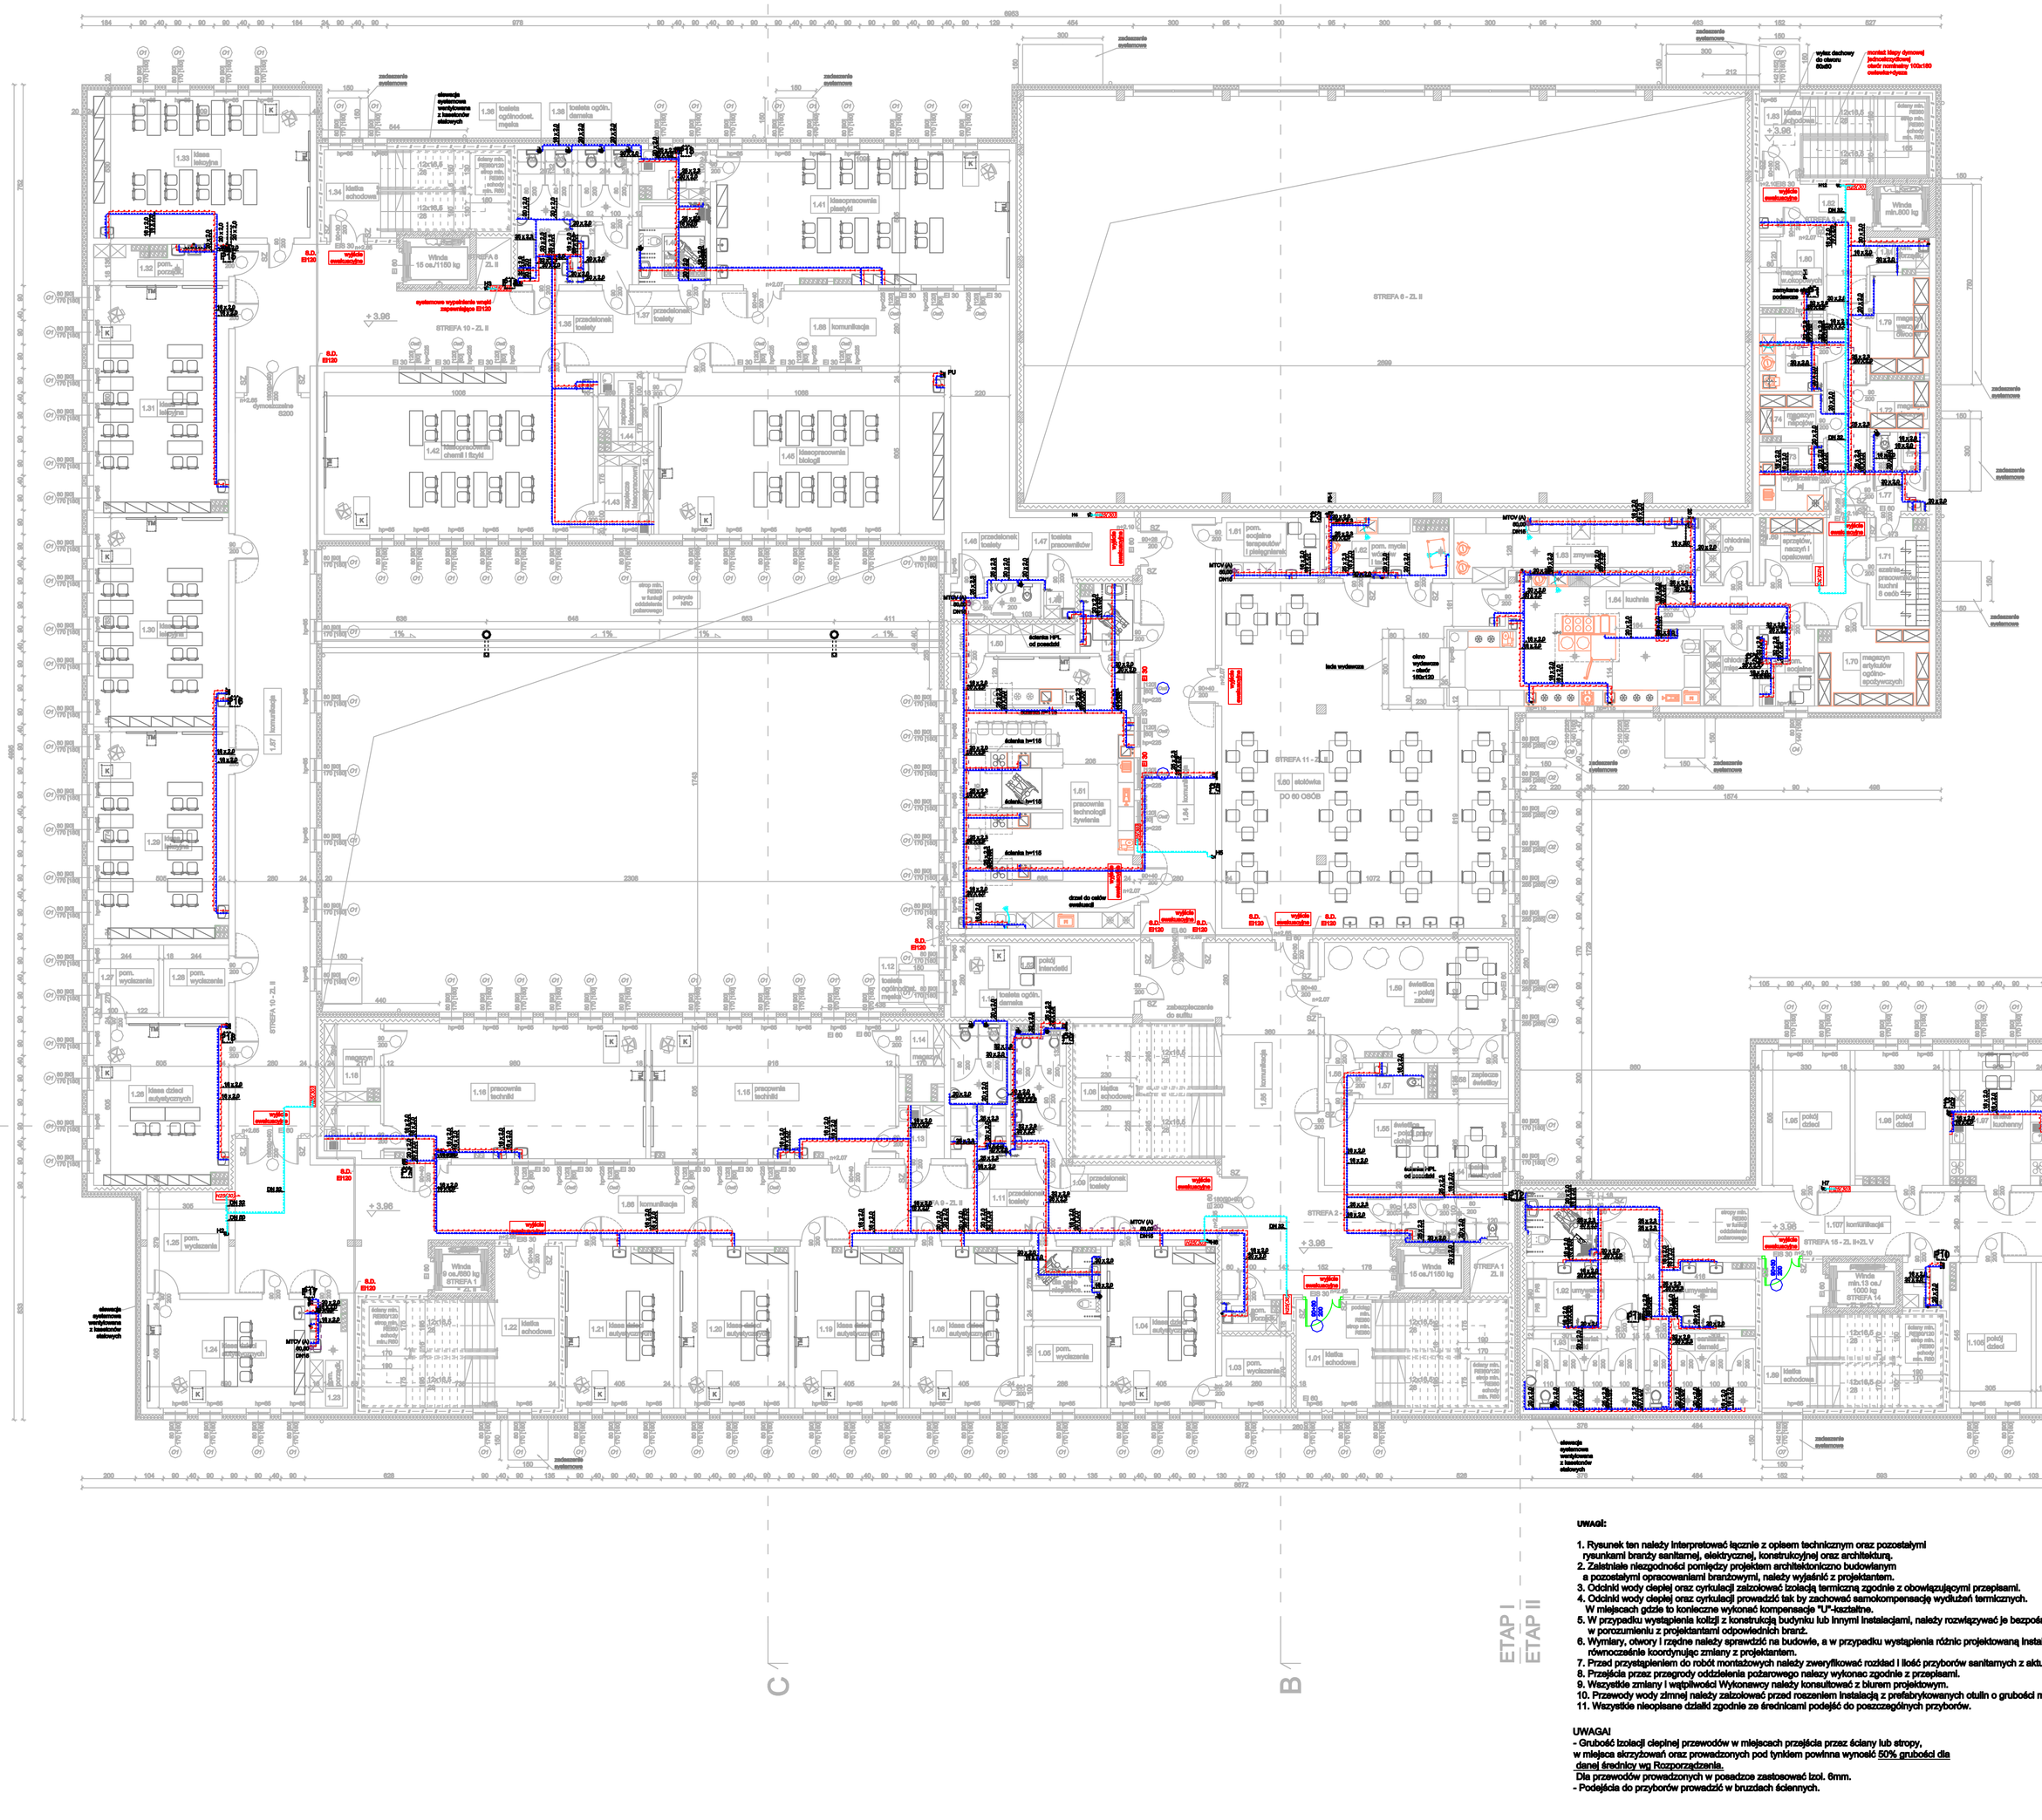
C
B
A
ETAP I
ETAP II
STREFA 6 - ZL II
STREFA 11 - ZL II
STREFA 15 - ZL II
STREFA 16 - ZL II+ZL V
STREFA 1 - ZL II
STREFA 4 - ZL II
STREFA 5 - ZL II
STREFA 7 - ZL II
STREFA 8 - ZL II
STREFA 9 - ZL II
STREFA 10 - ZL II
STREFA 14 - ZL II
STREFA 17 - ZL II
STREFA 18 - ZL II
STREFA 19 - ZL II
STREFA 20 - ZL II
STREFA 21 - ZL II
STREFA 22 - ZL II
STREFA 23 - ZL II
STREFA 24 - ZL II
STREFA